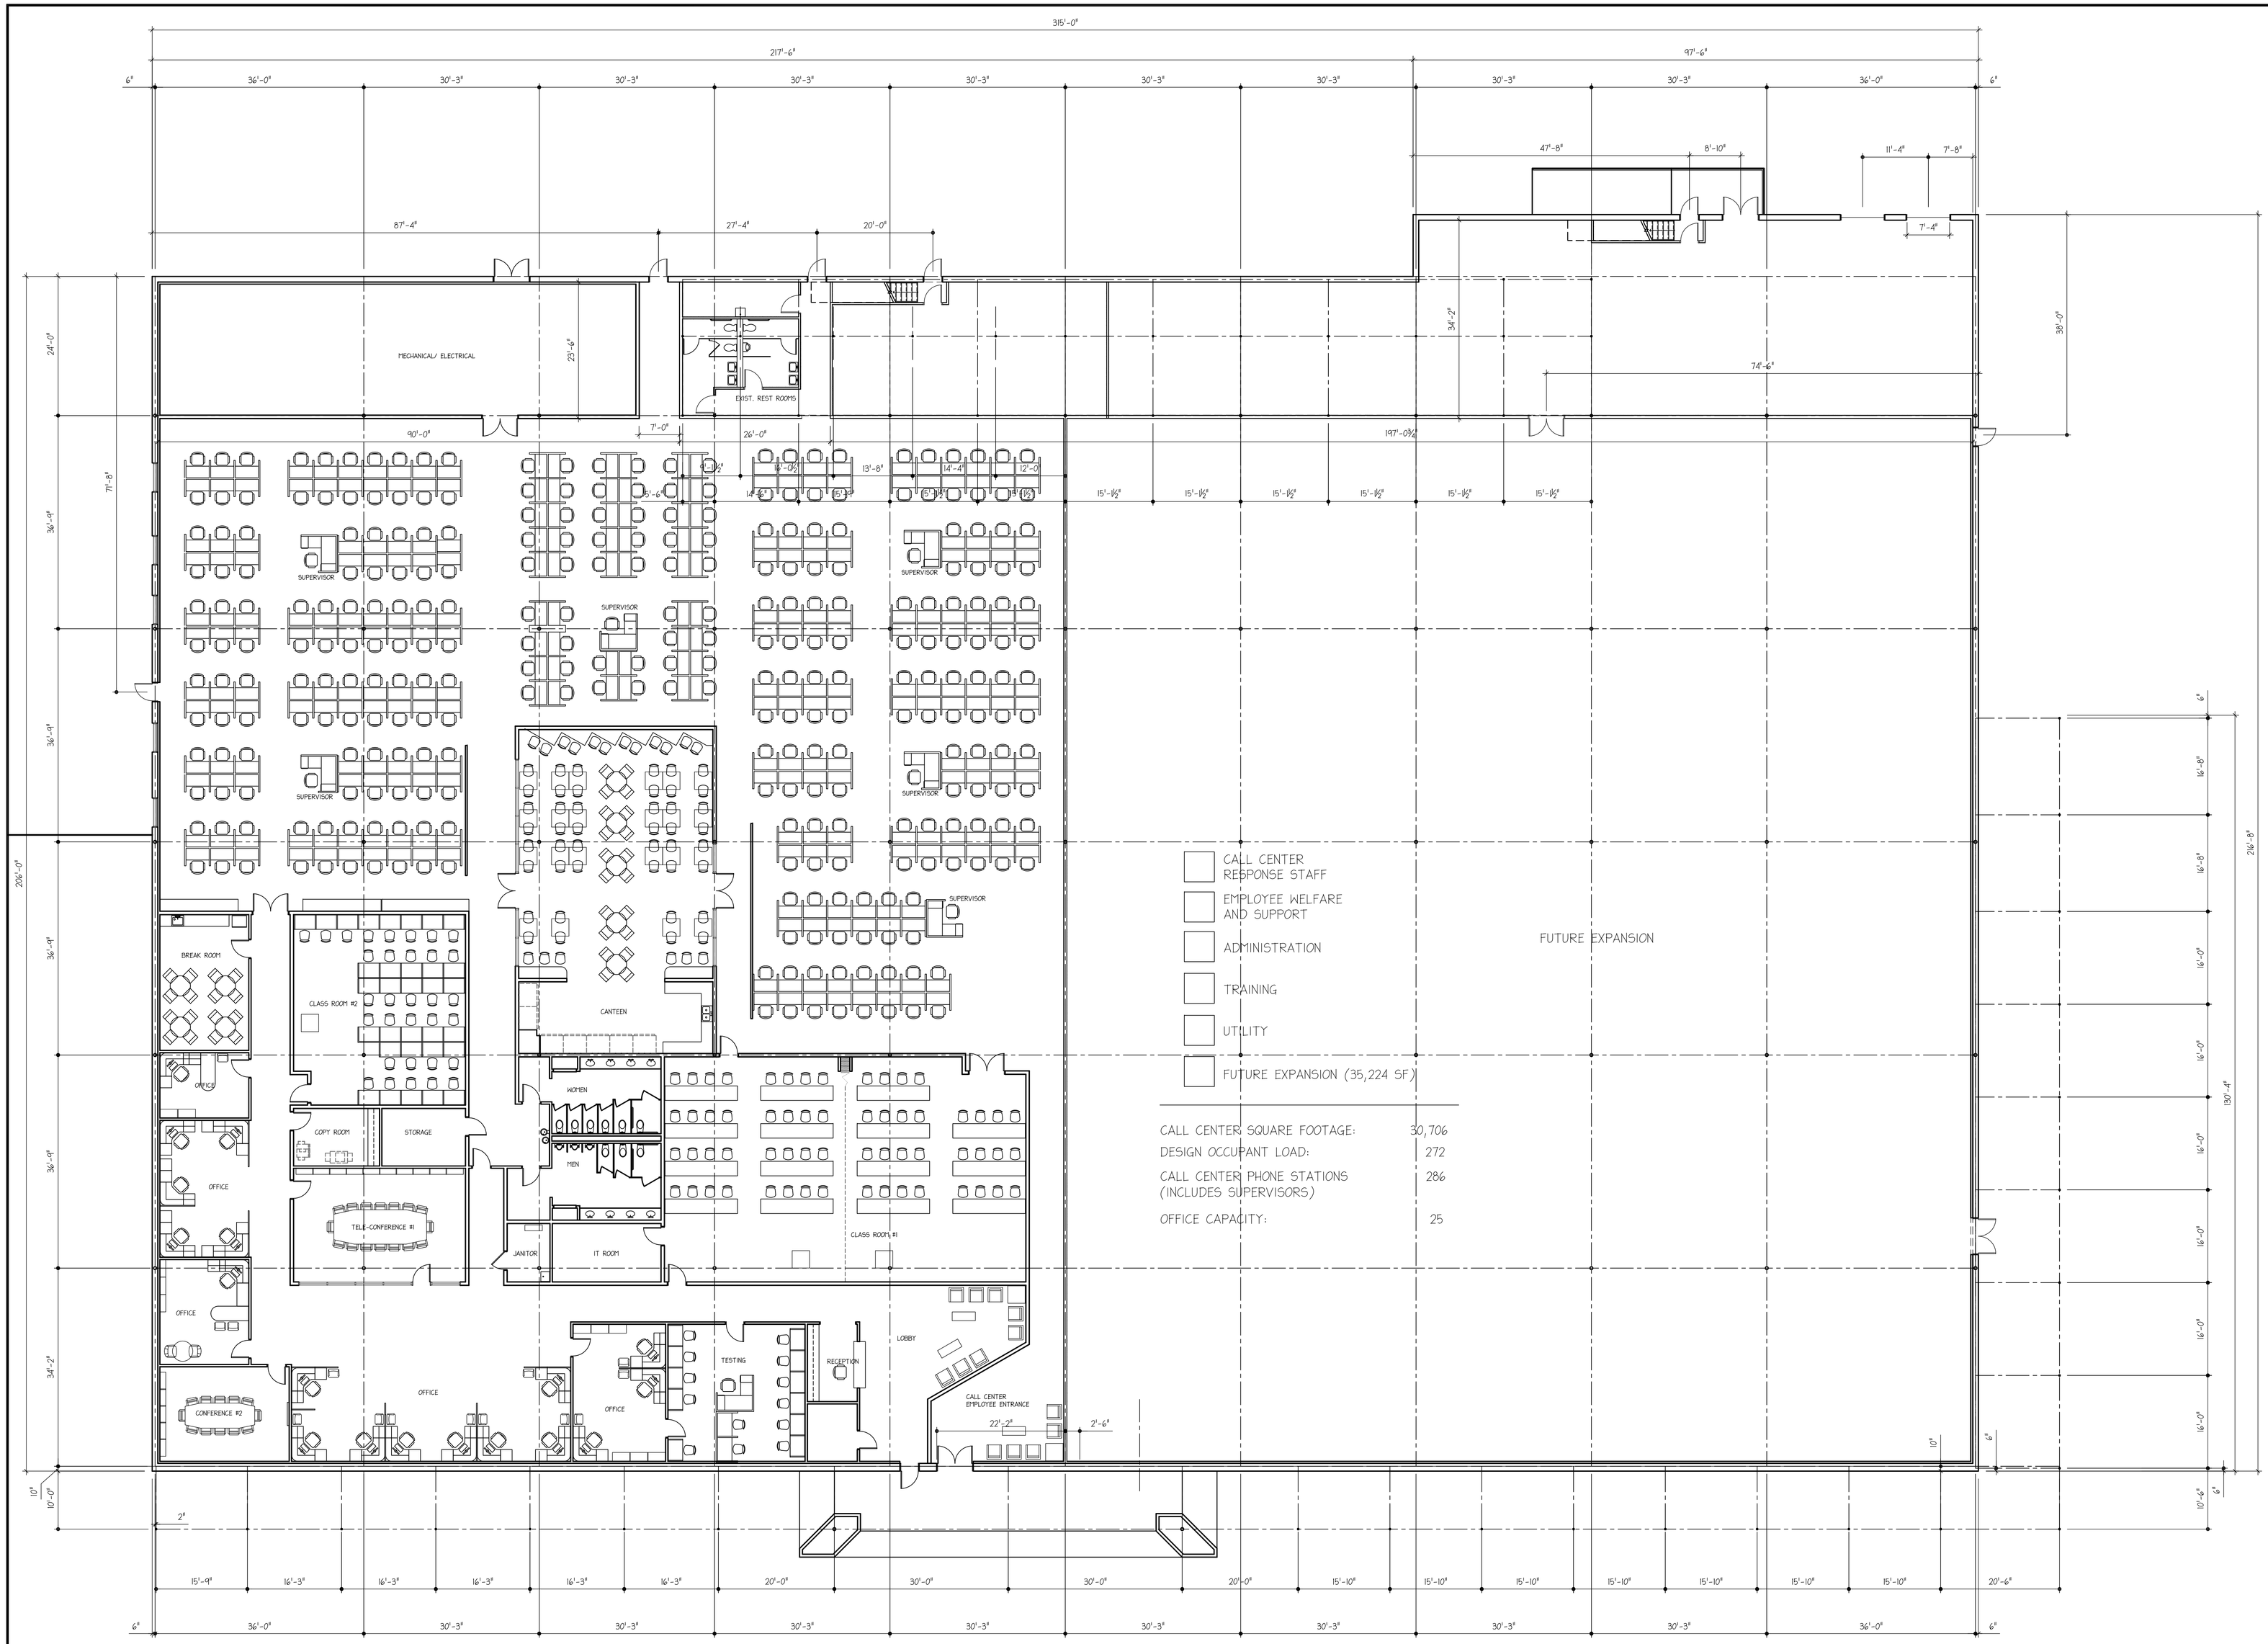

2 / A100 / A100 OVERALL PLAN 3/32" =1'-0"

N

LOCATION	DATE	BY	APP.

REVISIONS

APPROVALS

PROJECT MANAGER
ZANDERS

ARCHITECT OF RECORD
ZANDERS

SITE ENGINEERING
RESCH

STRUCTURAL ENGINEERING
WHITE

MECHANICAL ENGINEERING
HODGES

ELECTRICAL ENGINEERING
AREHEART

DRAWN: SUTTON

DESIGNED: SUTTON

CHECKED:TRZ

THIS DRAWING AND THE DESIGN SHOWN THEREON ARE THE PROPERTY OF CARLISLE ASSOCIATES INC. THE REPRODUCTION, COPYING OR USE OF THIS DRAWING WITHOUT THEIR WRITTEN CONSENT IS PROHIBITED AND ANY INFRINGEMENT WILL BE SUBJECT TO LEGAL ACTION. © 2009 C.A.I.

CARLISLE ASSOCIATES

ARCHITECTS
ENGINEERS

1015 GERVAIS STREET
COLUMBIA, SOUTH CAROLINA 29201
803-252-3232

CONWAY CALL CENTER

CONWAY, SOUTH CAROLINA

PROJECT TITLE

SHEET TITLE

OVERALL EXISTING FLOOR PLAN

FILE NAME: BD-CCC-PLAN

DATE: 05.21.09

NOT FOR CONSTRUCTION

SHEET NUMBER

A100

-

1 OF 1 SHEETS